OPTION - 2B

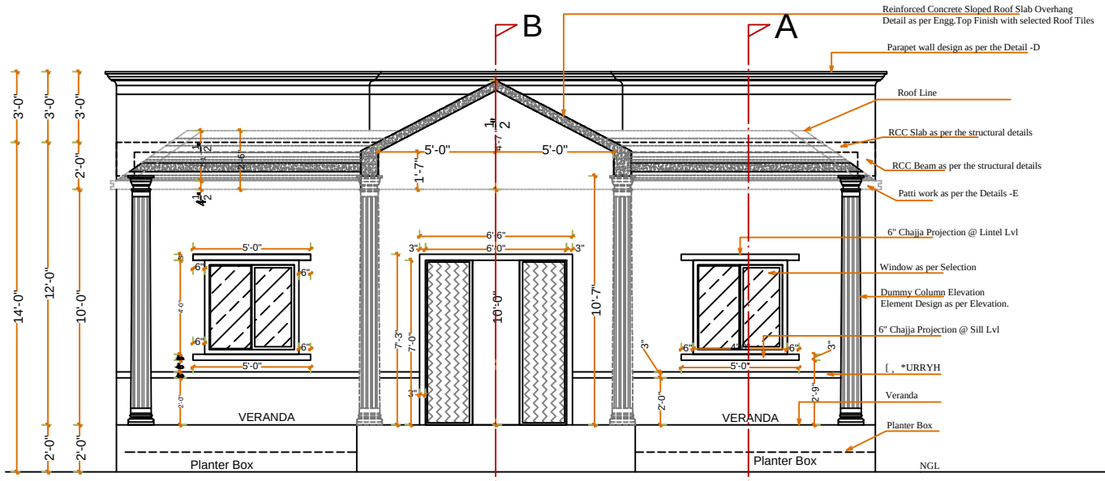


SECTION :- C' C'

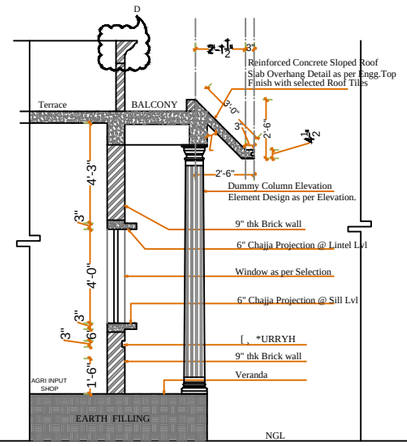


SECTION :- A' A'

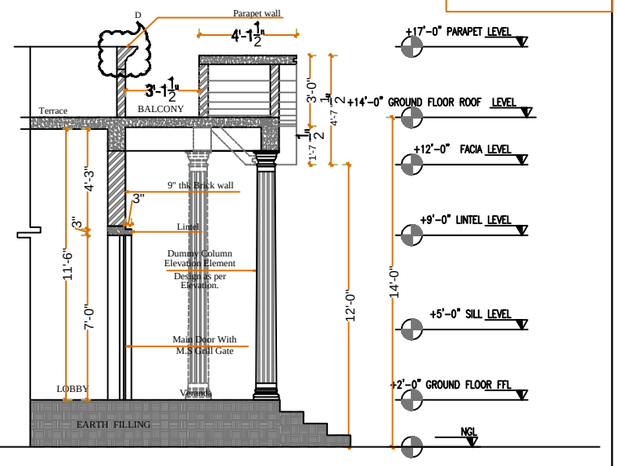


SECTION :- B' B'

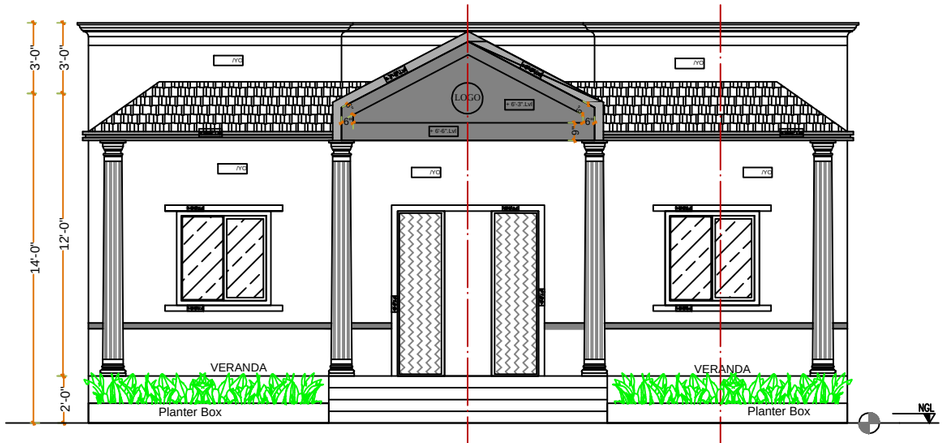


FRONT ELEVATION

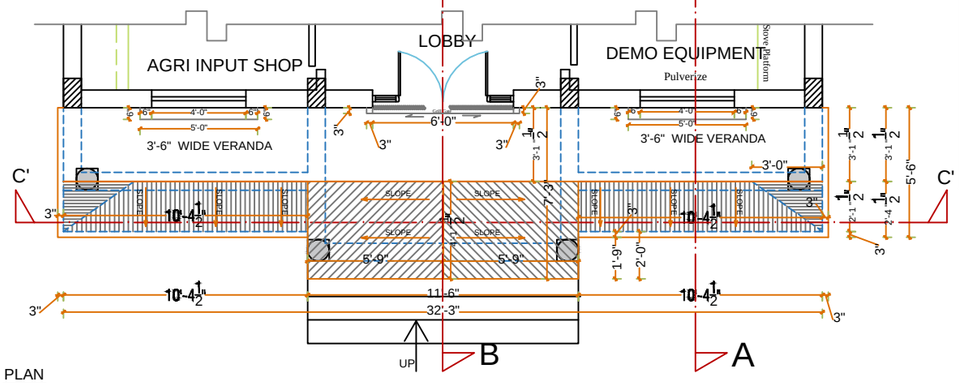


PLAN

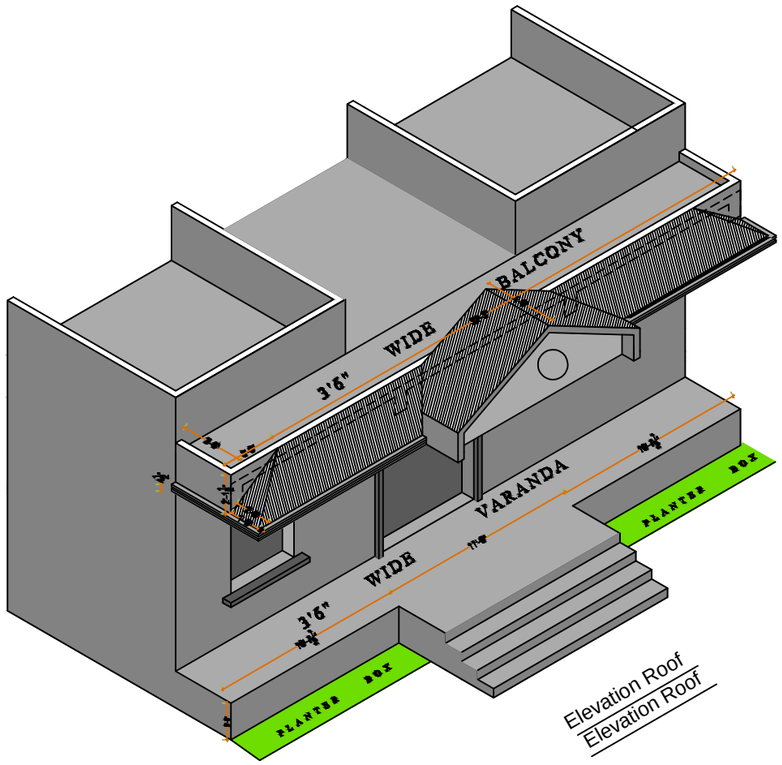


Elevation Roof
Elevation Roof

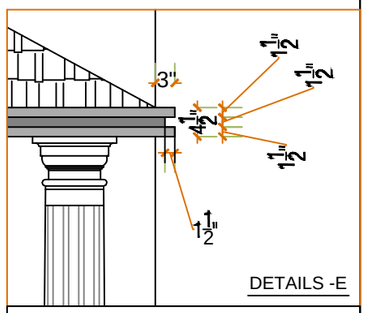

DETAILS -E

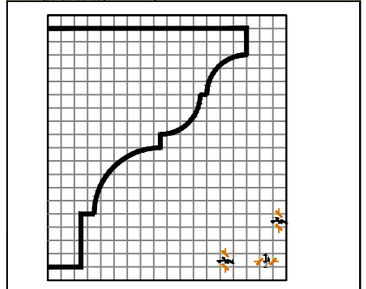

Detail - D
$\frac{1}{2}$" X$\frac{1}{2}$" GRID

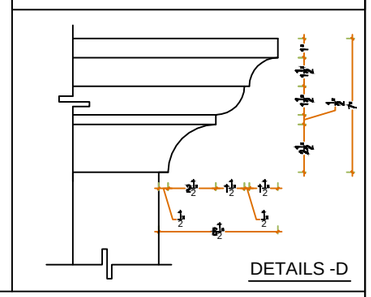

DETAILS -D

| | | | |
|---|---|---|---|
| CLIENT | GOVERNMENT OF ANDHRA PRADESH | GFC. Front Elevation - Marking Details | |
| | | SCALE :NTS / ISSUE DATE: 09-11-2020 | |
| | | DRAWN : / REV ISSUE DATE :16-12-2020 | |
| PROJECT | Village Input Shop & **Village Knowledge Center** | CHECKED : / Drg no : F6- | |
| | | Drawing is reserved by the finger 6 and is issued on the condition that is not copied, reproduced, or disclosed to any unauthorised party either wholly or in part without written | N |
| | | Location :Z//.RBK_Final Approved Floor Plans | SHEET - A2 |


#306, LUMBINI MALL,
ROAD NO-2, BANJARA HILLS,
HYDERABAD-500 034,
TEL :040-64578766,040-23557719
EMAIL:finger6projects@gmail.com



Created in Free Online PDF to DWG Converter by CADSoftTools
http://www.cadsofttools.com/pdf-to-dwg-online/